## LAND CHANGES

| NO | GRANTEE | DATE | RECORD BOOK | RECORD PAGE | AREA | CUST. NO. | MRR |
|---|---|---|---|---|---|---|---|
| | | | | | | | |

| Parcel No. | Grantor | Grantee | Inst. | Date | Record Book | Record Page | Area | Cust. No. | Remarks |
|---|---|---|---|---|---|---|---|---|---|
| 1 | D. Burton et al | TCRR Co. | W.D. | 6-16-1903 | 39 | 12 | 2.99 Ac. | V2-16-1 | |
| | D. Burton et al | NCRR Co. | W.D. | 5-15-1902 | | | | | |
| 2 | J. E. Burton, Jr. | | W.D. | 5-15-1902 | | | | V2-16-2 | |
| | J. E. Burton, Jr. et ux | TCRR Co. | W.D. | 6-16-1903 | 39 | 13 | 2.09 Ac. | | |
| 3 | J. E. Burton, Sr. | NCRR Co. | W.D. | 5-15-1902 | | | | V2-16-3 | |
| | J. E. Burton, Sr. et ux | TCRR Co. | W.D. | 6-16-1903 | 39 | 15 | 5.50 Ac. | | |
| 4 | E. N. Gupton | TCRR Co. | W.D. | 6-11-1904 | 39 | 480 | 1.757 Ac. | V2-16-4 | |
| 5 | E. N. Gupton | NCRR Co. | W.D. | 5- 3-1902 | | | | V2-16-5 | |
| | E. N. Gupton | TCRR Co. | W.D. | 6-16-1903 | 39 | 57 | 6.40 Ac. | | |
| 6 | R. F. Etherly | TCRR Co. | W.D. | 6-15-1903 | 39 | 16 | 5.60 Ac. | V2-16-6 | |
| 7 | J. N. Brown et ux | TCRR Co. | W.D. | 9- 6-1902 | 38 | 41 | 1.30 Ac. | V2-16-7 | |
| 8 | J. S. Reinhart | NCRR Co. | W.D. | 5- 2-1902 | | | 30,000 sq.ft. | V2-16-8 | |
| | J. S. Reinhart et ux | TCRR Co. | W.D. | 6-16-1903 | 39 | 14 | | | |

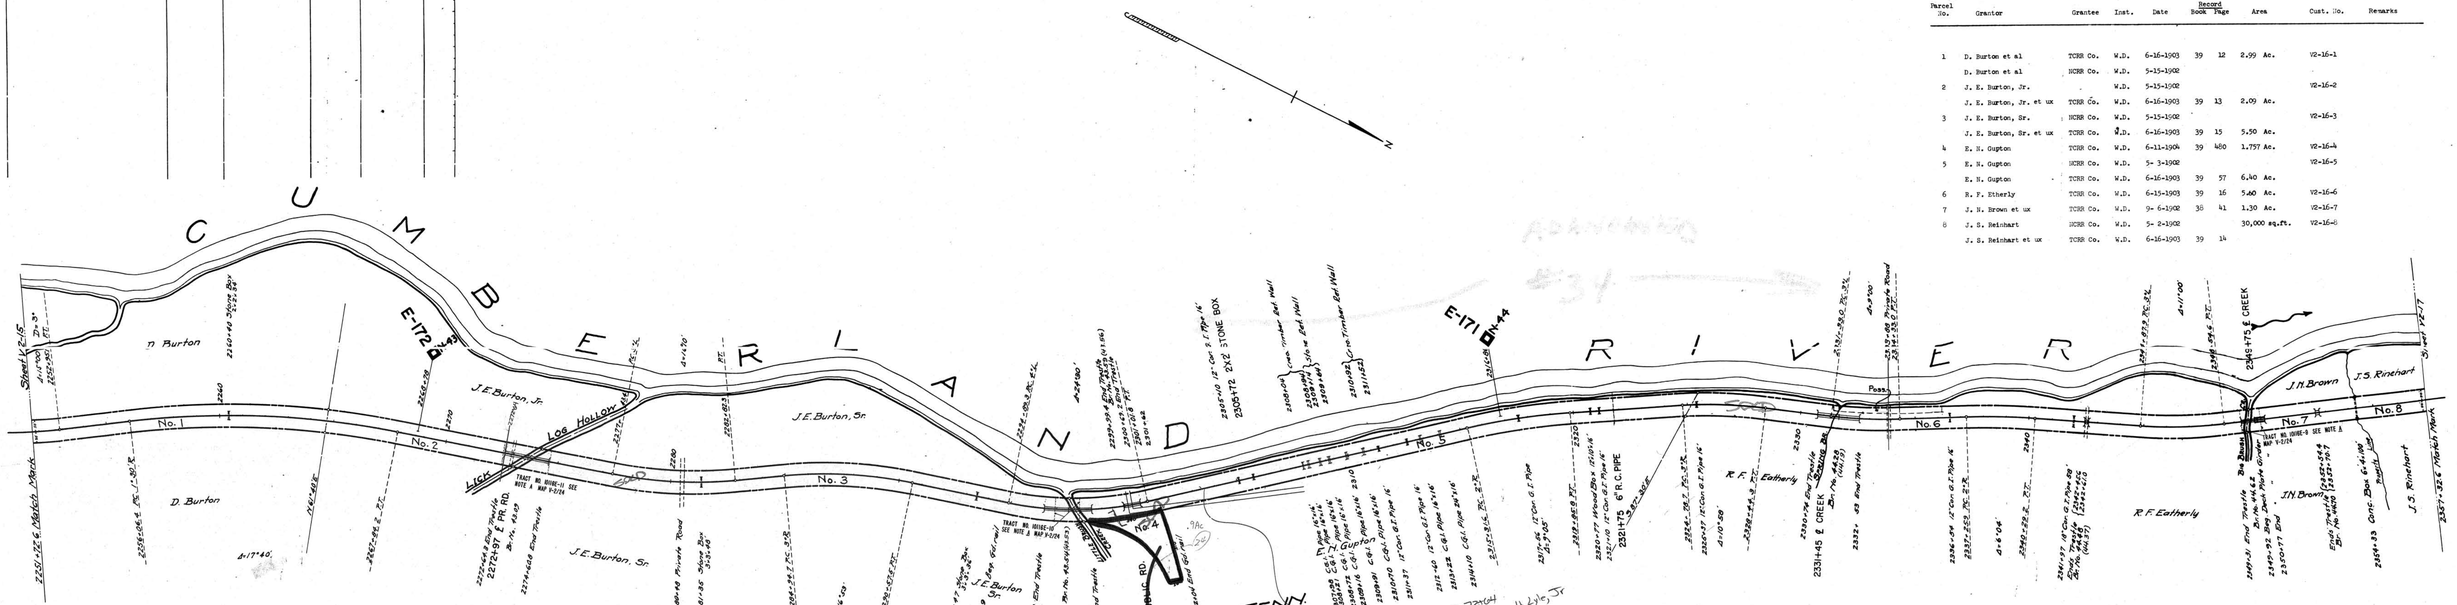


ALL THE PROPERTY ON THIS SHEET CONVEYED BY THE T. C. RY. CO. TO THE I.C.R.R. CO. BY DEED DATED MARCH 18, 1969. FILED FOR RECORDS APRIL 7, 1969 IN MONTGOMERY COUNTY, TENN. AND RECORDED IN BOOK A-4, PAGE 266.

RIGHT-OF-WAY AND TRACK MAP

# ILLINOIS CENTRAL RAILROAD
(TENNESSEE CENTRAL RY.)

HOPKINSVILLE, KY. To NASHVILLE, TENN.

STATION: 2357+32.6 TO STATION: 2251+72.6
MILE POST: 170+ TO MILE POST: 172+

OFFICE OF V.P. & C.E. CHICAGO, ILL.
SCALE: 1 in. = 200 Ft. 1971

V-2
16

063-024

MONTGOMERY COUNTY, TENN.